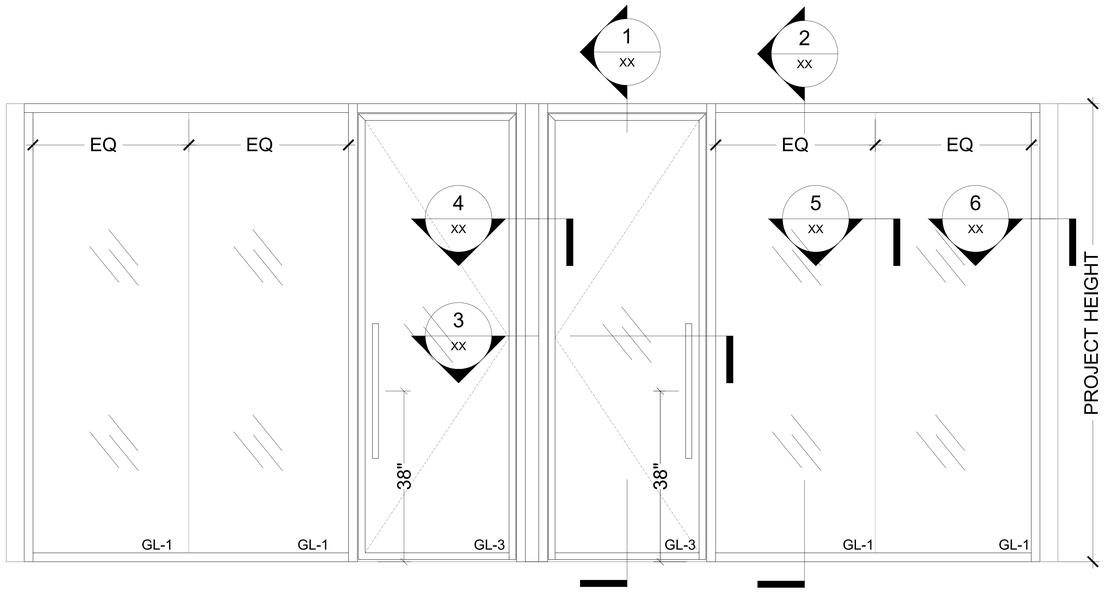

1 ELEVATION

1'-0"=1'-0"

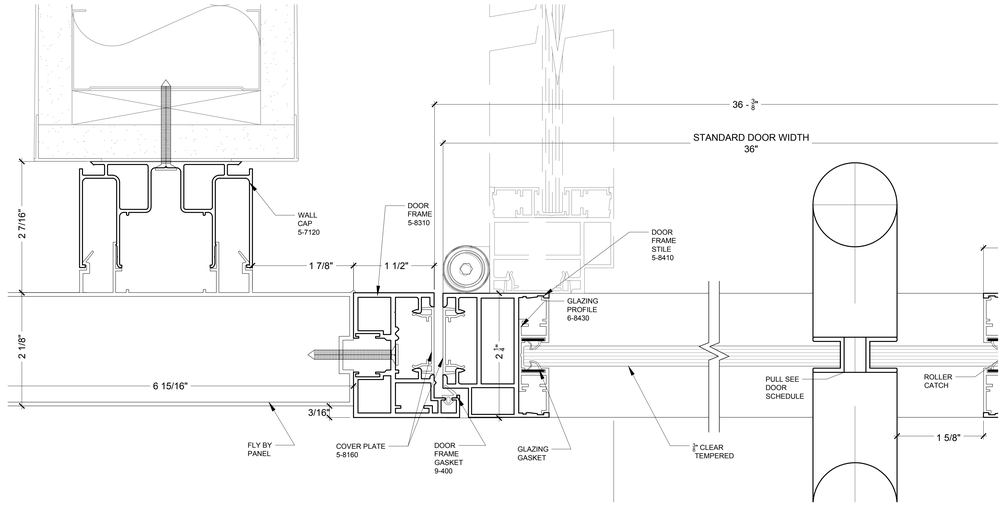

4 HINGE TO FLY BY

1'-0"=1'-0"

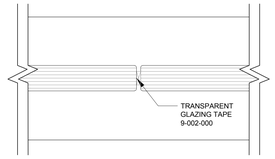

5 GLASS CONNECTION

1'-0"=1'-0"

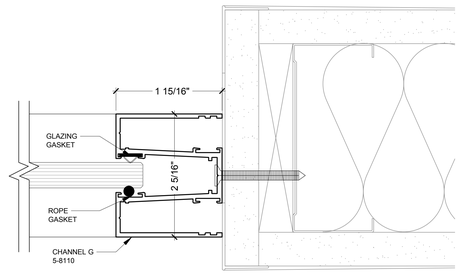

6 WALL ABUTMENT

1'-0"=1'-0"

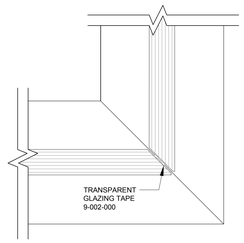

7 GLASS CORNER

1'-0"=1'-0"

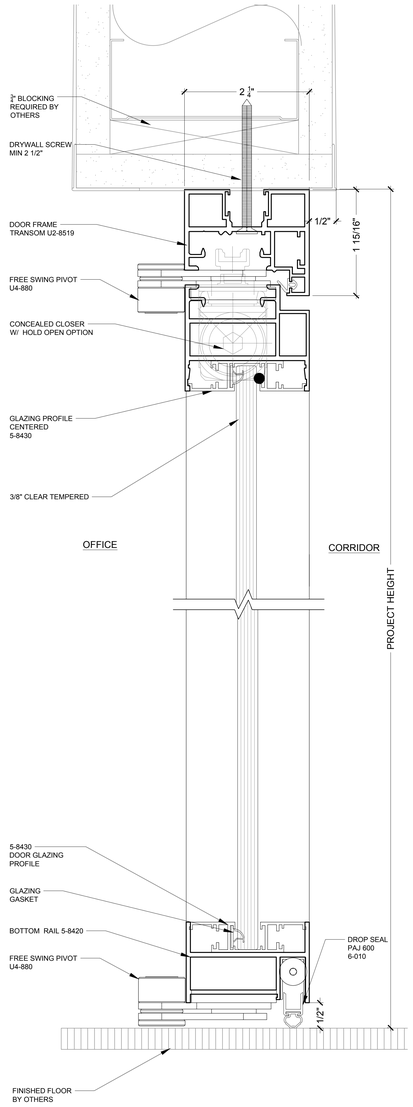

1 FRAMED CENTERED PIVOT DOOR

1'-0"=1'-0"

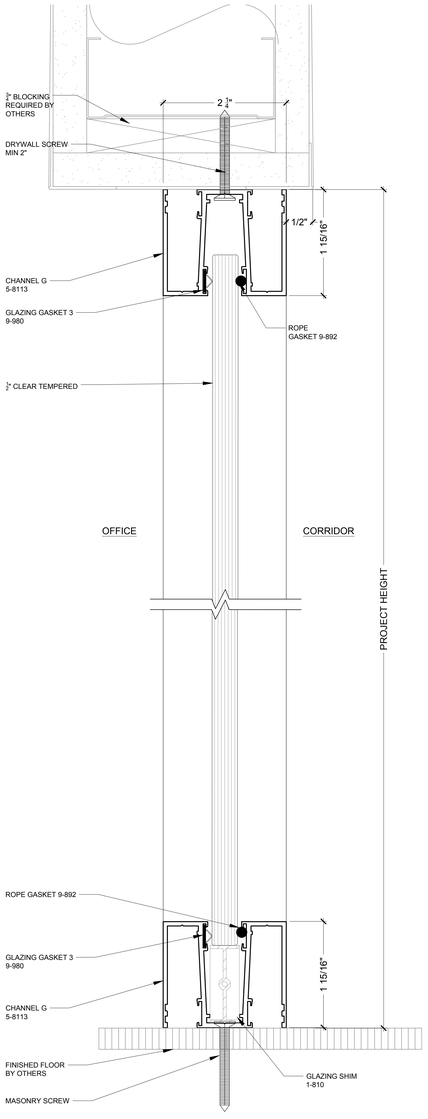

2 CENTER SINGLE FIXED CHANNEL

1'-0"=1'-0"

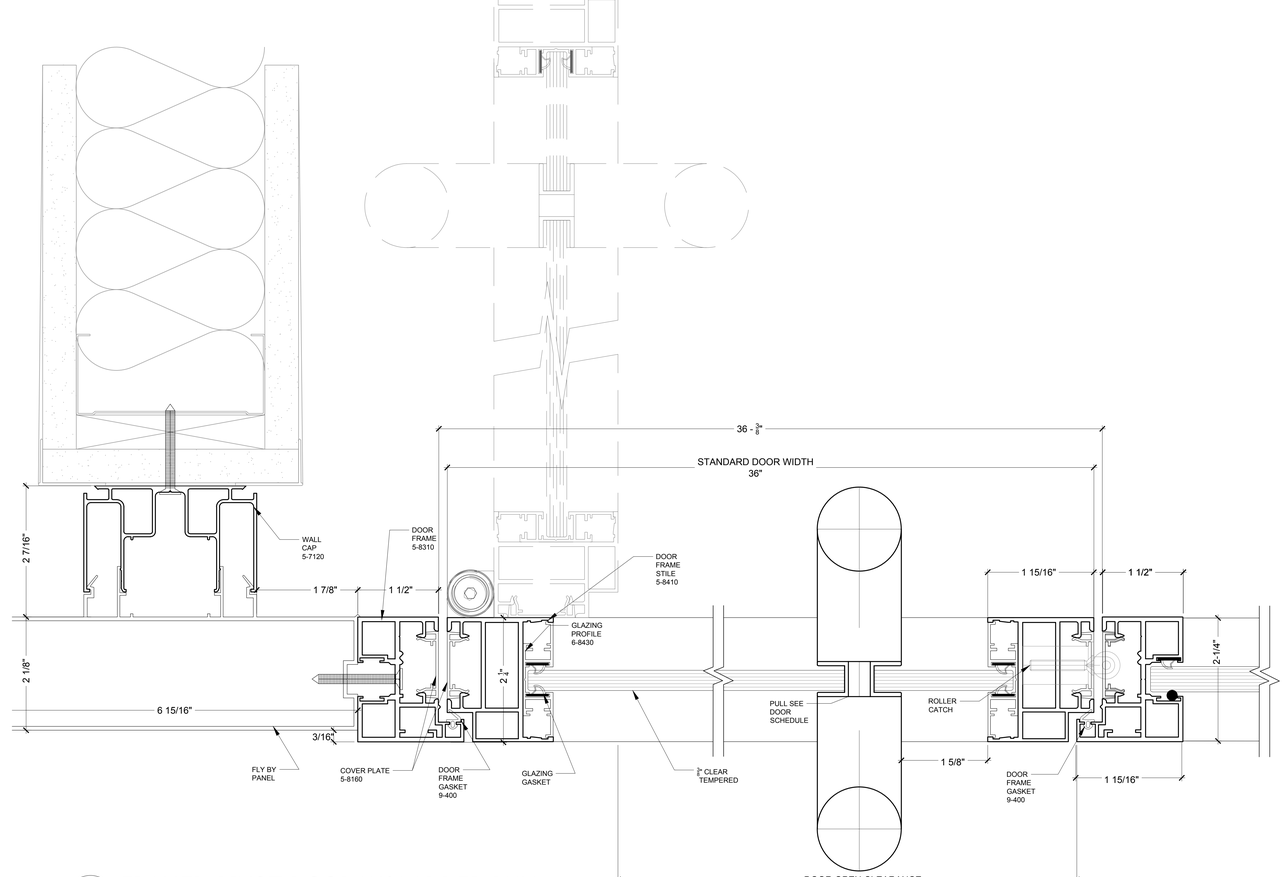

3 FRAMED PIVOT DOOR W/ LADDER PULL

1'-0"=1'-0"

LEGEND:

No.	REVISED	DATE

1	Out for Approval	M-D-2011

Framed Single Glazed Centered Pivot Door w/ Ladder Pull

PROJECT:

CLIPPER STANDARDS DRAWINGS

DRAWING TITLE:

FRAMED CENTERED PIVOT W-PULL

225 Park Avenue South - Suite 201
New York, NY 10003
Tel. 212.647.6200

175 Morristown Rd., Ste 200
Basking Ridge, NJ 07920
Tel. 908.901.0001

WWW.WBWOOD.COM
• New York • New Jersey •

A Herman Miller Certified Network Member

PROJECT No.:	JOB NO.
DATE:	March 5, 2019
SCALE:	1" = 1'-0"
DRAWN BY:	NP
CHECKED BY:	XXX

Approved By:

Signature Date

These plans are an instrument of service and are the property of WB Wood. Infringements will be prosecuted.

File Path: I:\Users\Clipper Windows\Clipper\CLIPPER STANDARDS\LATEST V8 WOOD CLIPPER LIBRARY.dwg Plot By: Norm P. 2019-3-5 4:24 PM